PROPOSED SEWAGE SYSTEM
FOR
FRANK ADAMS

SEABROOK, N.H.
SCALE 1"=20 JULY, 70
PARKER SURVEY ASSOC. INC.
SEABROOK, N.H.

THE STATE OF NEW HAMPSHIRE
RICHARD K. PARKER, Jr. No. 8
REGISTERED LAND SURVEYOR

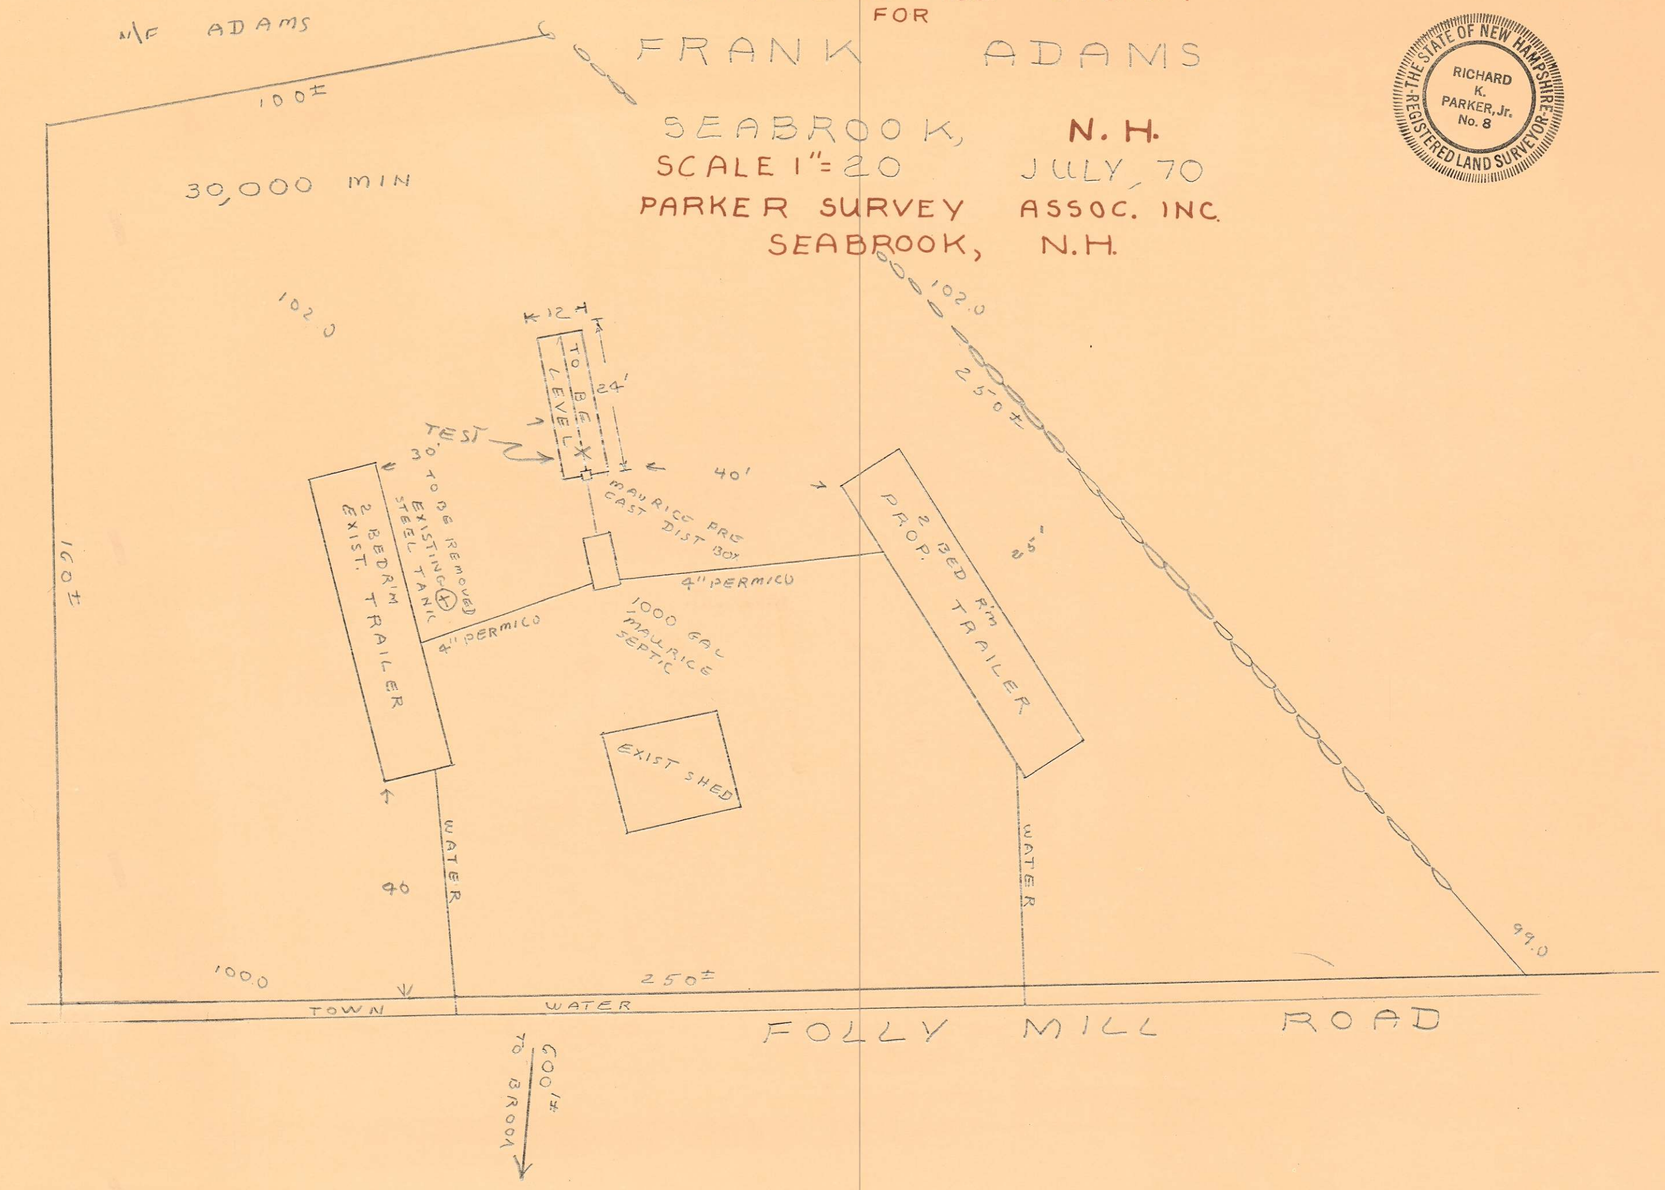

TEST PIT & SOIL LOG

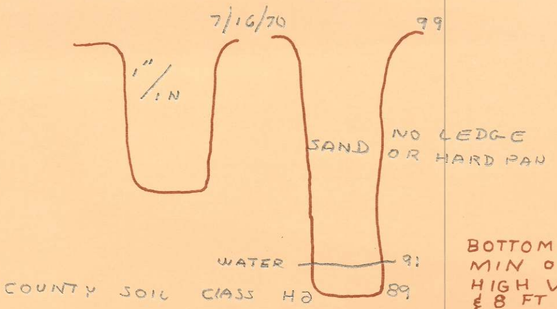

PARTIAL SECTION of LEACHING BED

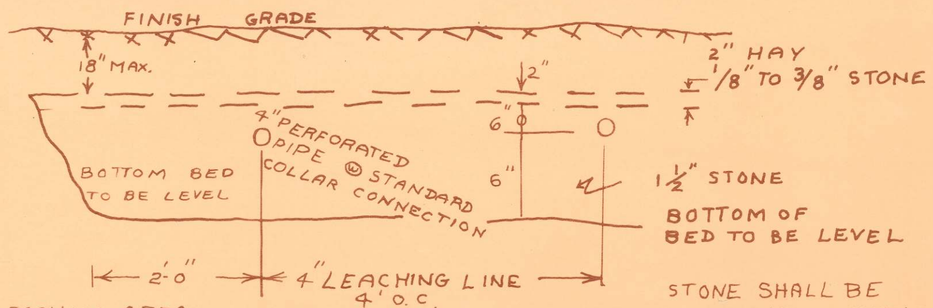

BOTTOM of LEACHING AREA MIN of 4 FT. ABOVE HIGH WATER TABLE & 8 FT CLAY, HARDPAN OR LEDGE

STONE SHALL BE WASHED CRUSHED STONE OR WASHED GRAVEL FREE FROM IRON, FINES, DUST & ORGANIC MATTER AS LAID

832

832